A1.112 EXAMPLE PATIO SETUP

MANU: FIRE SENSE
MODEL: LIP-10A-TGG-LPG-BU
PROPANE TANK
DIMENSIONS: 89"H

A1.111 UPRIGHT HEATER SPEC

MANU: TOKISTAR LIGHTING
MODEL: EXHIBITOR

A1.110 STRING LIGHT SPEC

A1.104 EXISTING EXTERIOR FACADE
NORTH
SCALE: N.T.S.

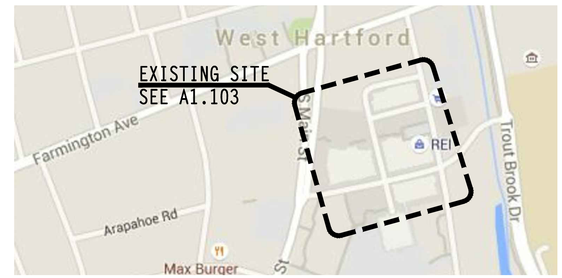

A1.102 VICINITY MAP
NORTH
SCALE: N.T.S.

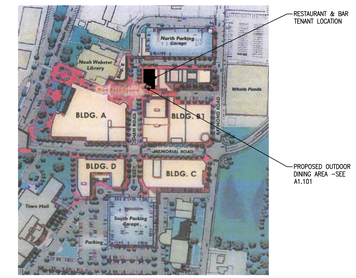

A1.103 LOCATION KEY MAP
NORTH
SCALE: N.T.S.

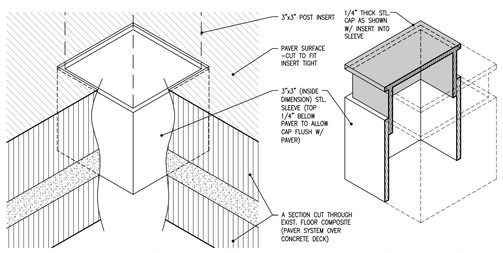

INSERT IN PAVER SYSTEM DETAIL

INSERT CAP DETAIL

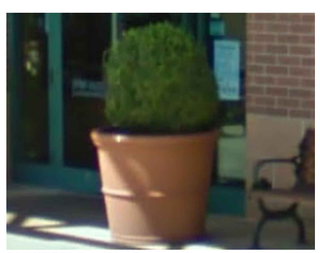

PLANTER EXAMPLE

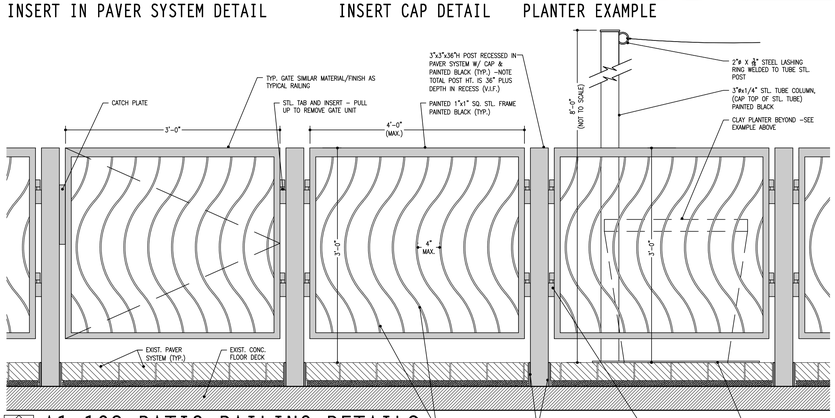

A1.108 PATIO RAILING DETAILS
SCALE: 1"=1'-0"

HIGH TABLES

MANUF: MISSOURI TABLE & CHAIR
MODEL: CUSTOM GRANITE TABLES
LOW RECTANGULAR SPEC: 30"Wx60"Lx36"H
HIGH ROUND SPEC: 36"øx54"H
GRANITE COLOR: GIALLO GOLD
BASE COLOR: BLACK
NOTE: CONSTRUCTED FOR OUTDOOR USE

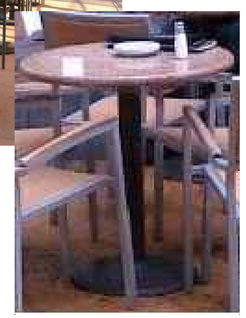

HIGH / LOW CHAIR

MANU: MISSOURI TABLE & CHAIR
LOW MODEL (WITH ARMRESTS): AL-5625
HIGH MODEL (WITH ARMRESTS): BAL-5625
HIGH MODEL (WITHOUT ARMRESTS): BAL-5625-0
COLOR: BLACK/TAN
NOTE: CONSTRUCTED FOR OUTDOOR USE

A1.105 OUTDOOR FURNITURE SPECIFICATIONS

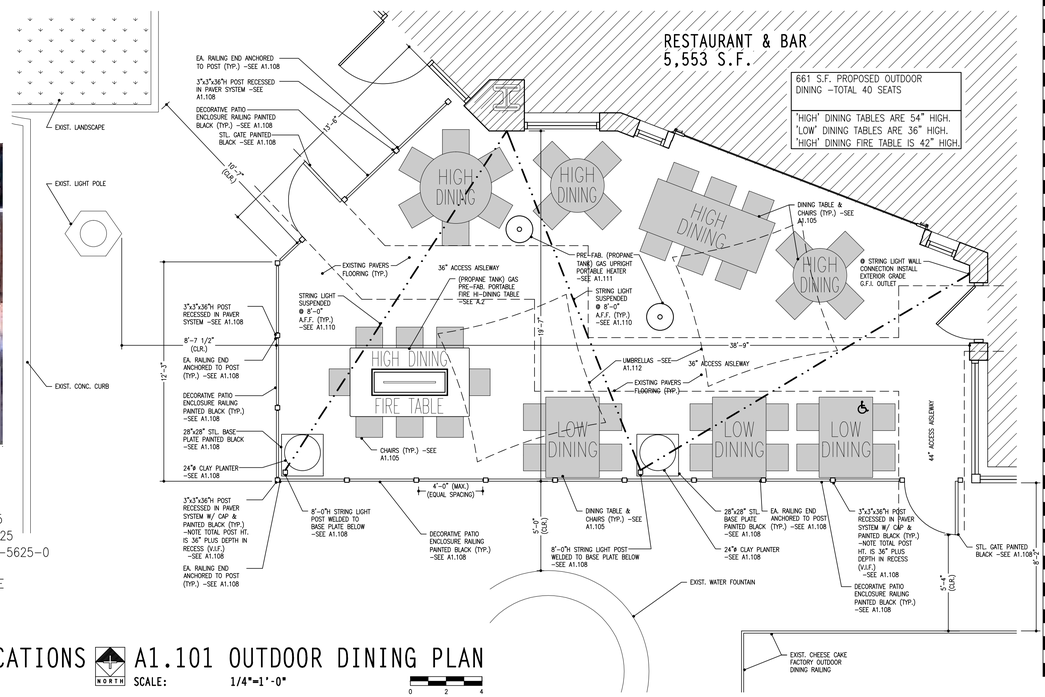

A1.101 OUTDOOR DINING PLAN
NORTH
SCALE: 1/4"=1'-0"

REVISION	ISSUE DESCRIPTION	ISSUE DATE
	ISSUED FOR SPECIAL USE PERMIT	18 DECEMBER 2015

barker/nestor
ARCHITECTURE+DESIGN
600 W. CERMAK #24 CHICAGO, IL 60616 TEL: 847-763-11692 FAX: 847-763-11697

PREPARED FOR:
BL RESTAURANT OPERATIONS, LLC
ADDISON PARK PLACE, 4550 BELTWAY DRIVE, ADDISON, TX 75001

PROPOSED RESTAURANT ALTERATION FOR:
RESTAURANT & BAR
BLUE BACK SQUARE
51 TOWN ROAD
WEST HARTFORD, CT 06107

PROJECT NUMBER:	N1594S
FILE NAME:	A.1.dwg
DRAWN BY:	
APPROVED:	
DRAWING TITLE:	
DRAWING SCALE:	AS SHOWN
DATE ISSUED:	AS SHOWN

PROFESSIONAL SEAL:

SHEET NUMBER:
A1.1

© 2015, BARKER NESTOR, INC.
ALL RIGHTS RESERVED

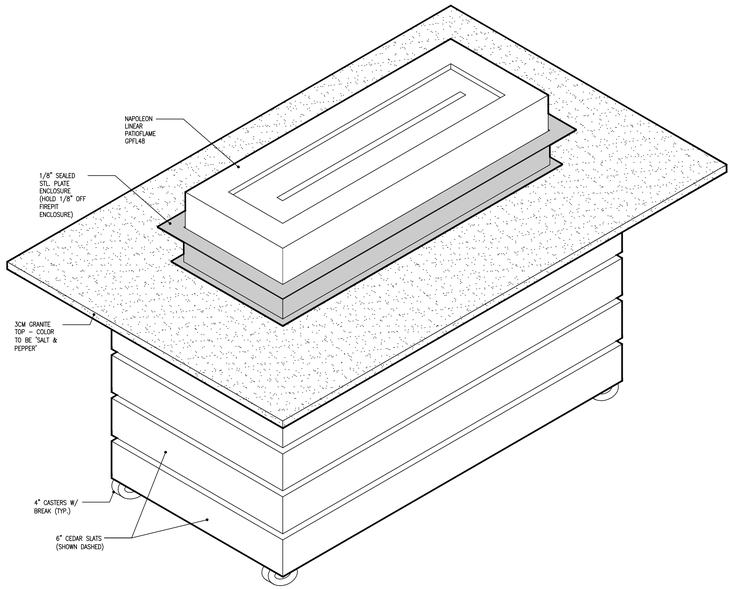

ASK2.106 FIRE PIT TABLE ISOMETRIC

SCALE: N.T.S.

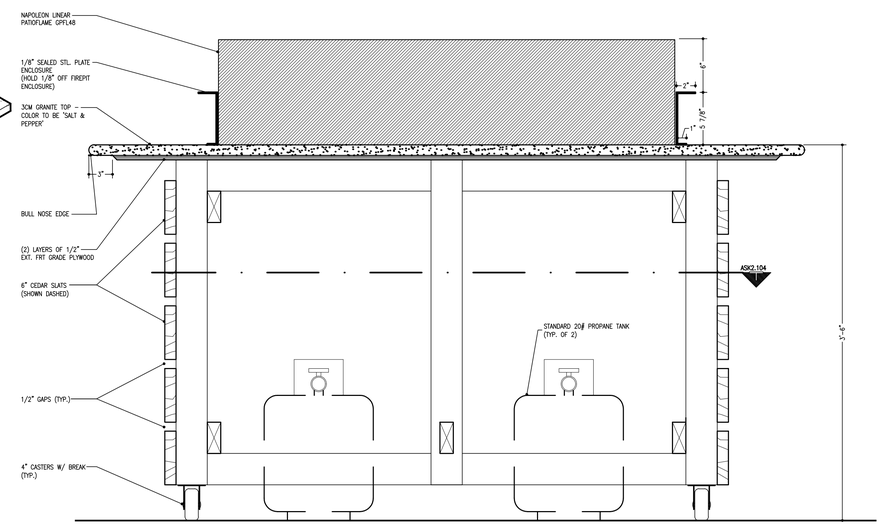

ASK2.105 FIRE PIT TABLE VERT. SECTION

SCALE: 1 1/2"=1'-0"

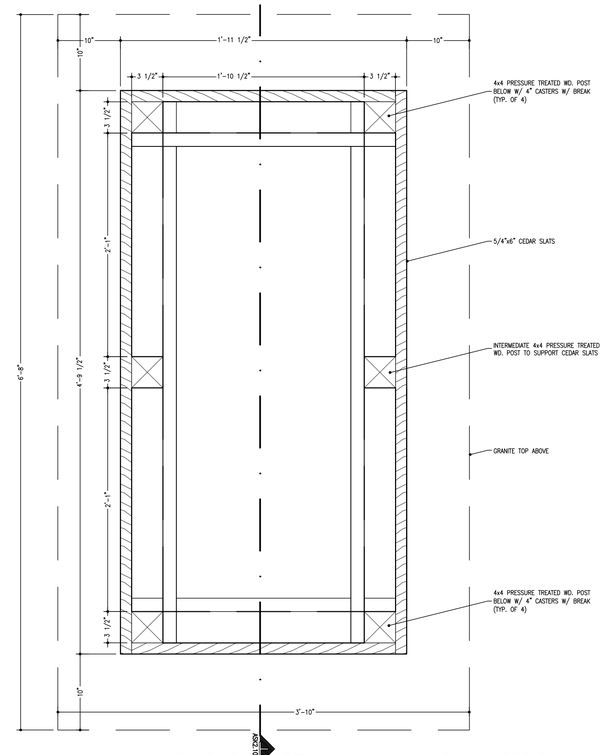

ASK2.104 FIRE PIT TABLE HORZ. SECTION

SCALE: 1 1/2"=1'-0"

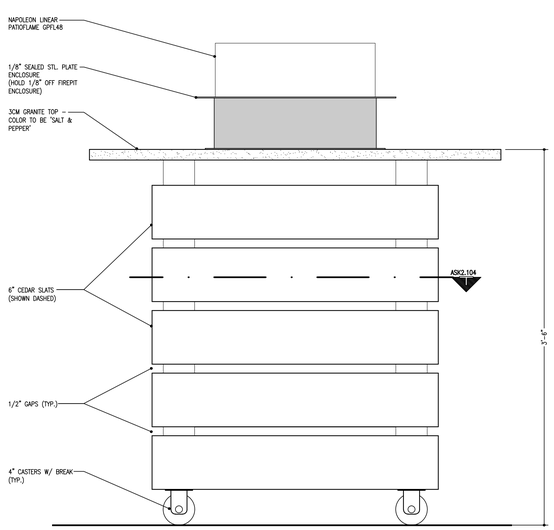

ASK2.103 FIRE PIT TABLE ELEVATION

SCALE: 1 1/2"=1'-0"

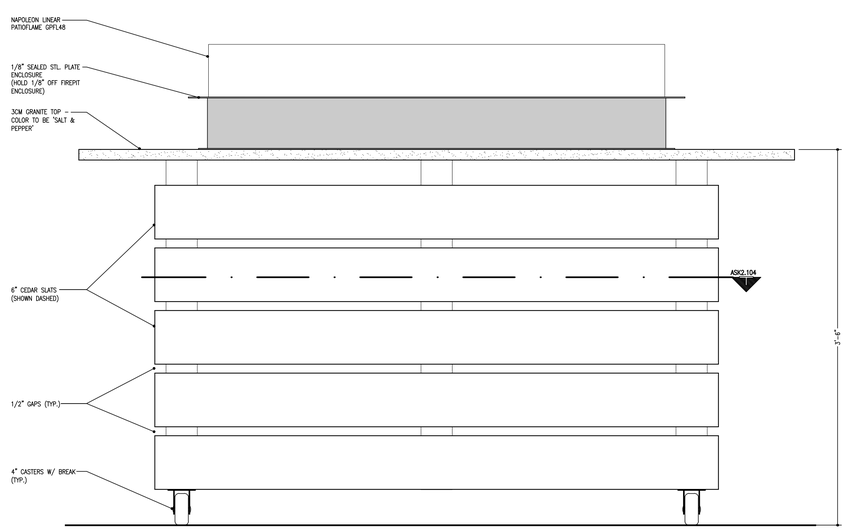

ASK2.102 FIRE PIT TABLE ELEVATION

SCALE: 1 1/2"=1'-0"

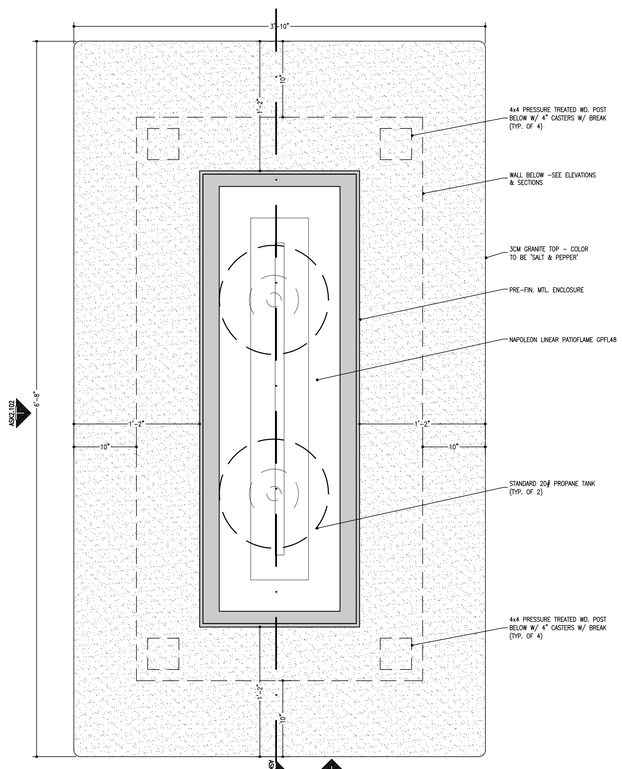

ASK2.101 FIRE PIT TABLE PLAN

SCALE: 1 1/2"=1'-0"

REVISION	ISSUE DESCRIPTION	ISSUE DATE
	ISSUED FOR SPECIAL USE PERMIT	18 DECEMBER 2015

barker/nestor ARCHITECTURE+DESIGN
600 W. CERMAK #2A CHICAGO, IL 60616 TEL: 847-763-11697 FAX: 847-763-11692

PREPARED FOR:
BL RESTAURANT OPERATIONS, LLC
ADDISON PARK PLACE, 4550 BELTWAY DRIVE, ADDISON, TX 75001

PROPOSED RESTAURANT ALTERATION FOR:
RESTAURANT & BAR
BLUE BACK SQUARE
51 LYSHAN ROAD
WEST HARTFORD, CT 06107

PROJECT NUMBER:	N15145
FILE NAME:	A-2.dwg
DRAWN BY:	
APPROVED:	
DRAWING TITLE:	
DRAWING SCALE:	AS SHOWN
DATE ISSUED:	AS SHOWN

PROFESSIONAL SEAL:

SHEET NUMBER:
A2.1

© 2015, BARKER NESTOR, INC.
ALL RIGHTS RESERVED