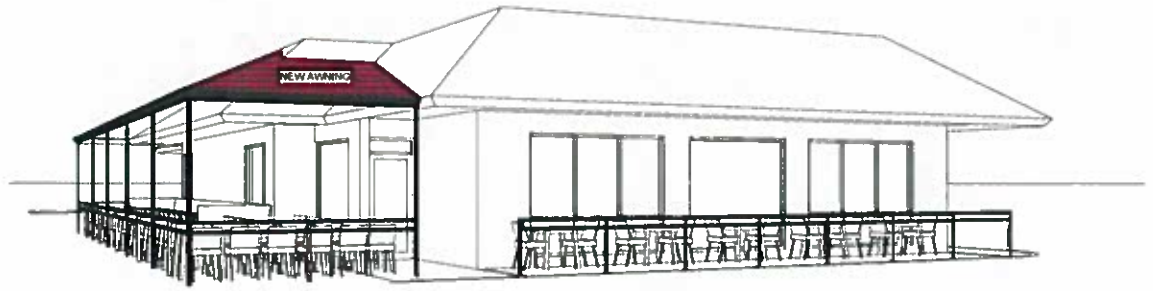

3 OUTDOOR DINING - EAST
SUP-1.0

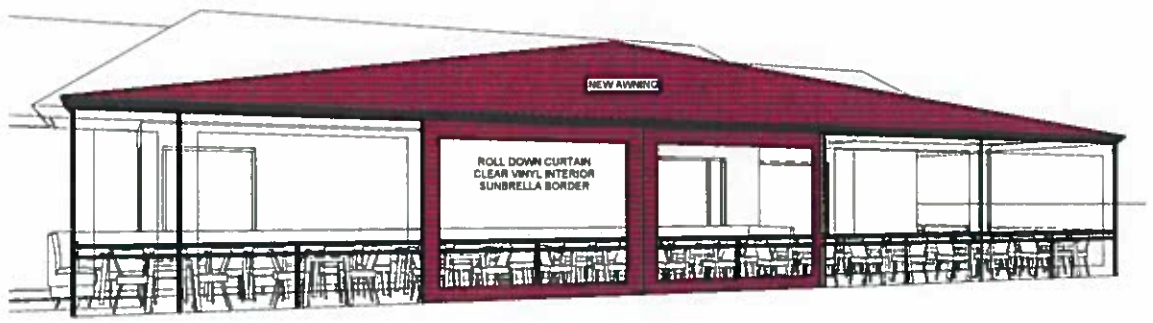

2 OUTDOOR DINING - SOUTH
SUP-1.0

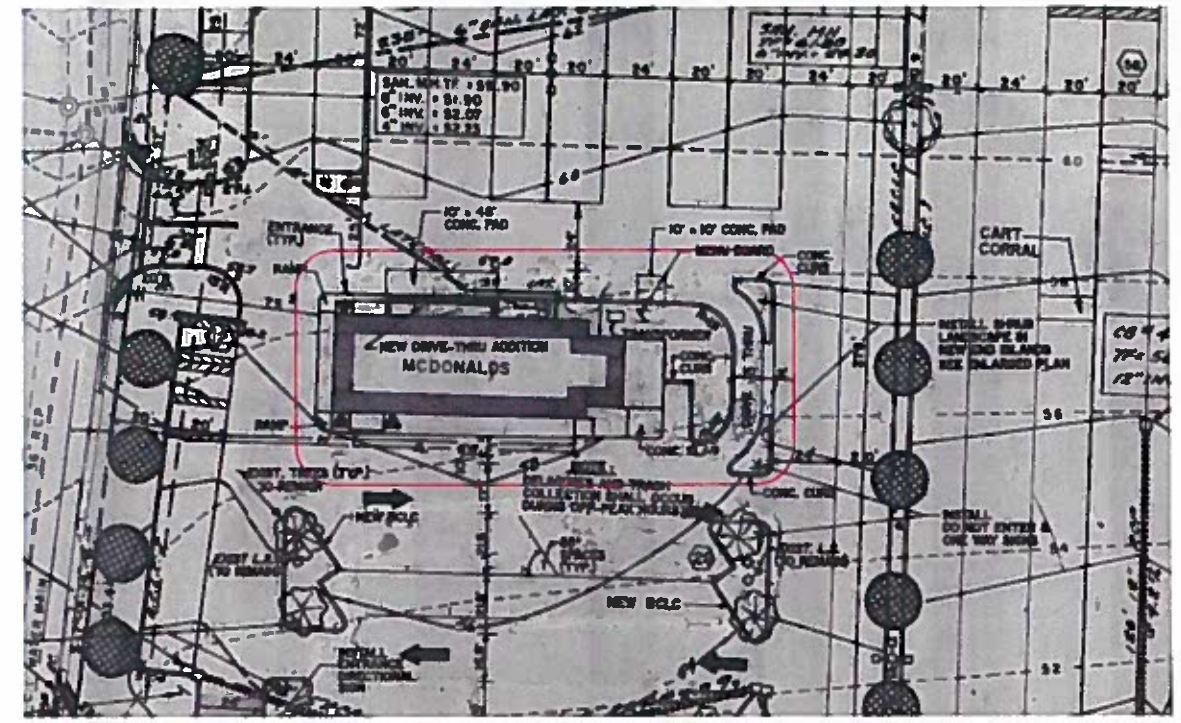

4 PARTIAL SITE PLAN
SUP-1.0

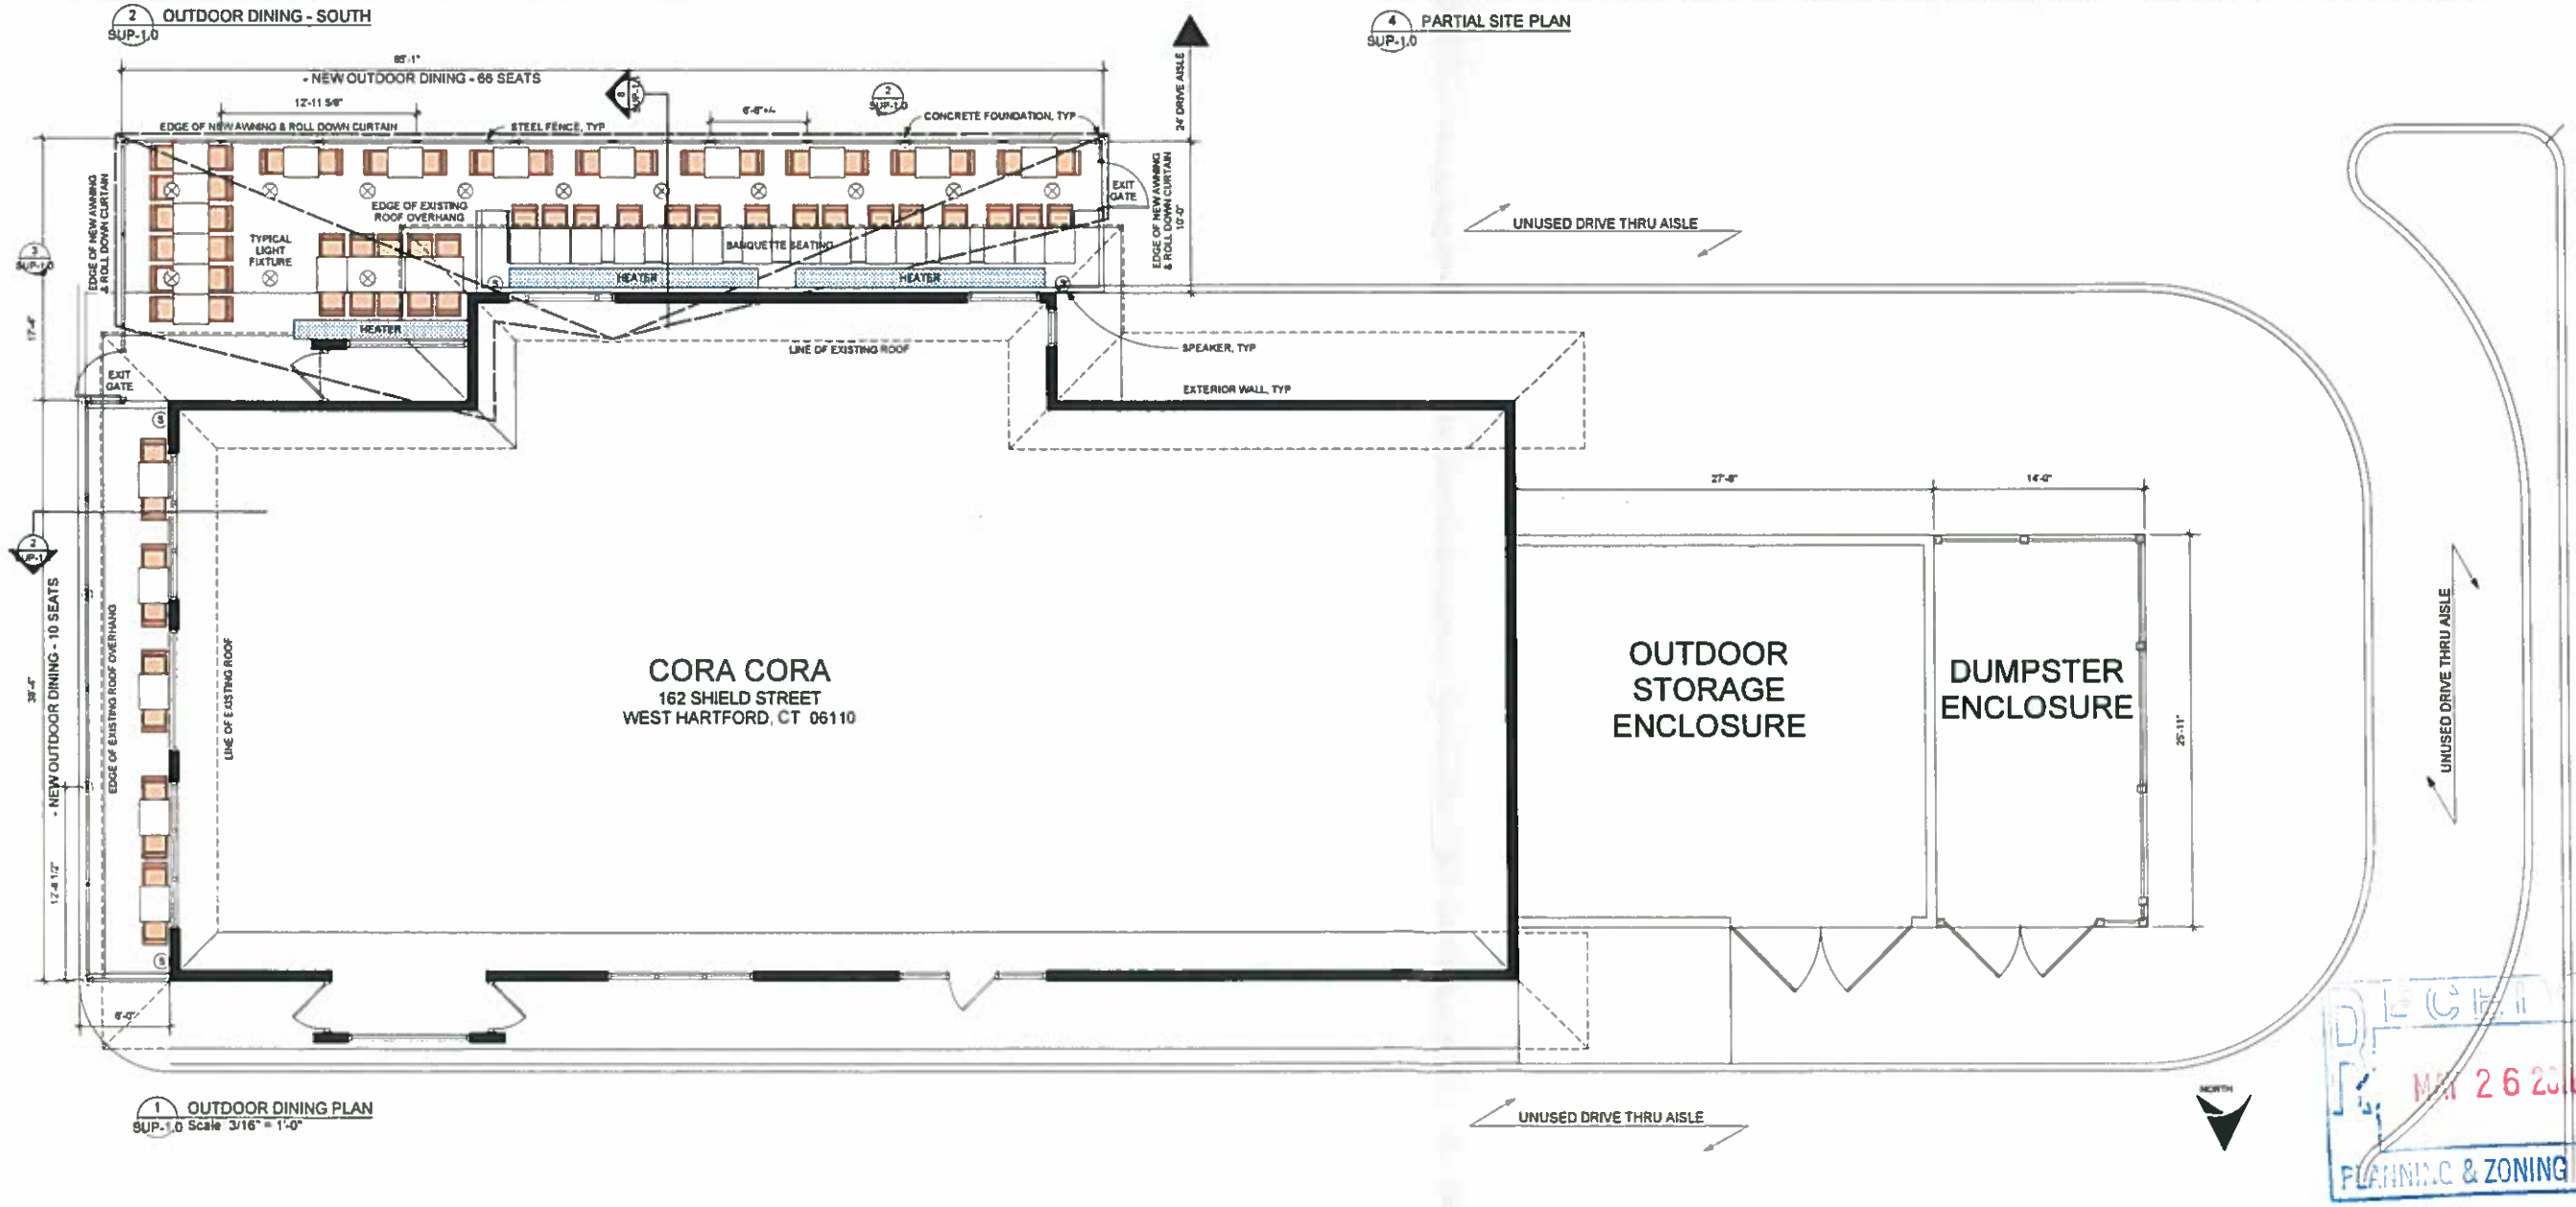

1 OUTDOOR DINING PLAN
SUP-1.0 Scale 3/16" = 1'-0"

L'ARC ARCHITECTS, LLC

DESIGNER
Nevins Design Group, Inc.
One Design Center Place - 644
Boston, Massachusetts 02210
p 617-345-8923
f 617-335-7980

ARCHITECT
L'ARC ARCHITECTS
81 SOUTH MAIN STREET
WEST HARTFORD, CT 06107
PH (860) 313-8007
EMAIL shelain@larcarchitects.com
hlary@larcarchitects.com

CORA CORA
162 SHIELD STREET
WEST HARTFORD, CT 06110

SD:
DD:
CD:
BID:
PERMIT: 5/20/16
CONTRACT:
CONST:
REVISION

PLAN ELEVATIONS

SUP-1.0

RECEIVED
MAY 26 2016
PLANNING & ZONING DIVISION

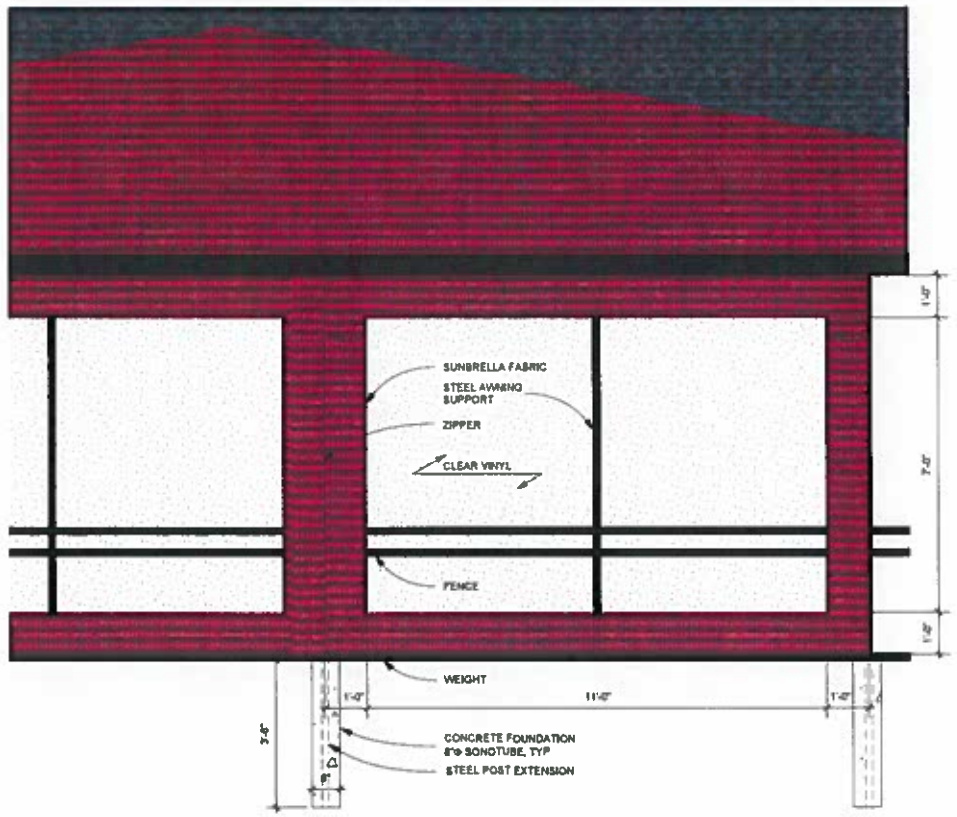

2 TYPICAL ROLL DOWN CURTAIN ELEVATION
SUP-1.1 Scale: 1/2" = 1'-0"

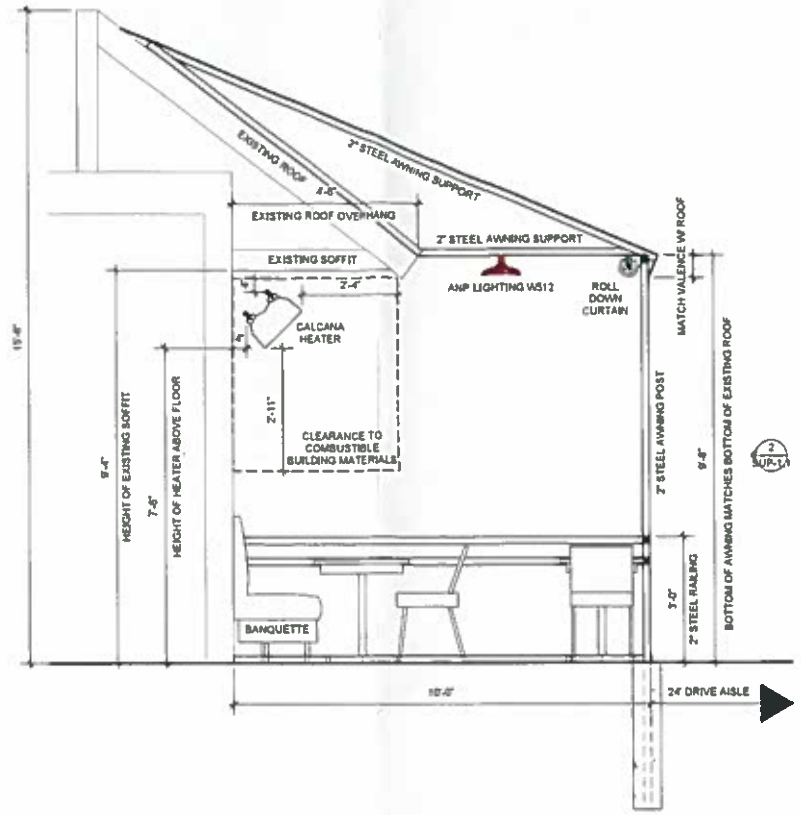

6 SOUTH SECTION
SUP-1.1 Scale: 1/2" = 1'-0"

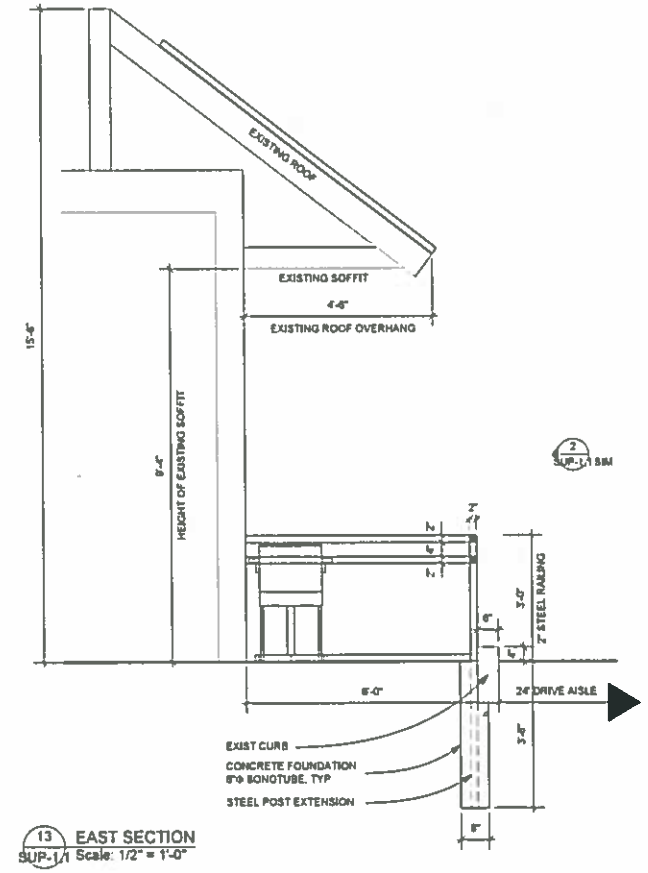

13 EAST SECTION
SUP-1.1 Scale: 1/2" = 1'-0"

1 TYPICAL ROLL DOWN CURTAIN
SUP-1.1 No Scale

5 TYPICAL TABLE LIGHT FIXTURE
SUP-1.1 No Scale

4 TYPICAL LIGHT FIXTURE
SUP-1.1 No Scale

SUNBRELLA 60" MEDITERRANEAN BLUE TWEED 6053-0000

7 TYPICAL AWNING FABRIC
SUP-1.1 No Scale

10 TYPICAL CHAIR
SUP-1.1 No Scale

12 TYPICAL TABLE
SUP-1.1 No Scale

3 TYPICAL HEATER
SUP-1.1 No Scale

6 VIEW FROM THE SOUTH
SUP-1.1 No Scale

9 FROM THE SOUTH EAST
SUP-1.1 No Scale

11 LOCATION MAP
SUP-1.1 No Scale

NORTH

L'ARC ARCHITECTS, LLC

DESIGNER
Newlitz Design Group, Inc.
One Design Center Place - 644
Boston, Massachusetts 02210
p 617-345-9323
f 617-330-7980

ARCHITECT
L'ARC ARCHITECTS
81 SOUTH MAIN STREET
WEST HARTFORD, CT 06107
PH (860) 313-8007
EMAIL whelan@larcarchitects.com
hilary@larcarchitects.com

CORA CORA
162 SHIELD STREET
WEST HARTFORD, CT 06110

SD
DD
CD
BID
PERMIT 5/20/16
CONTRACT
CONST
REVISION

PLAN
ELEVATIONS

SUP-1.1

Cora Cora SUP 1.1 R1.vwx